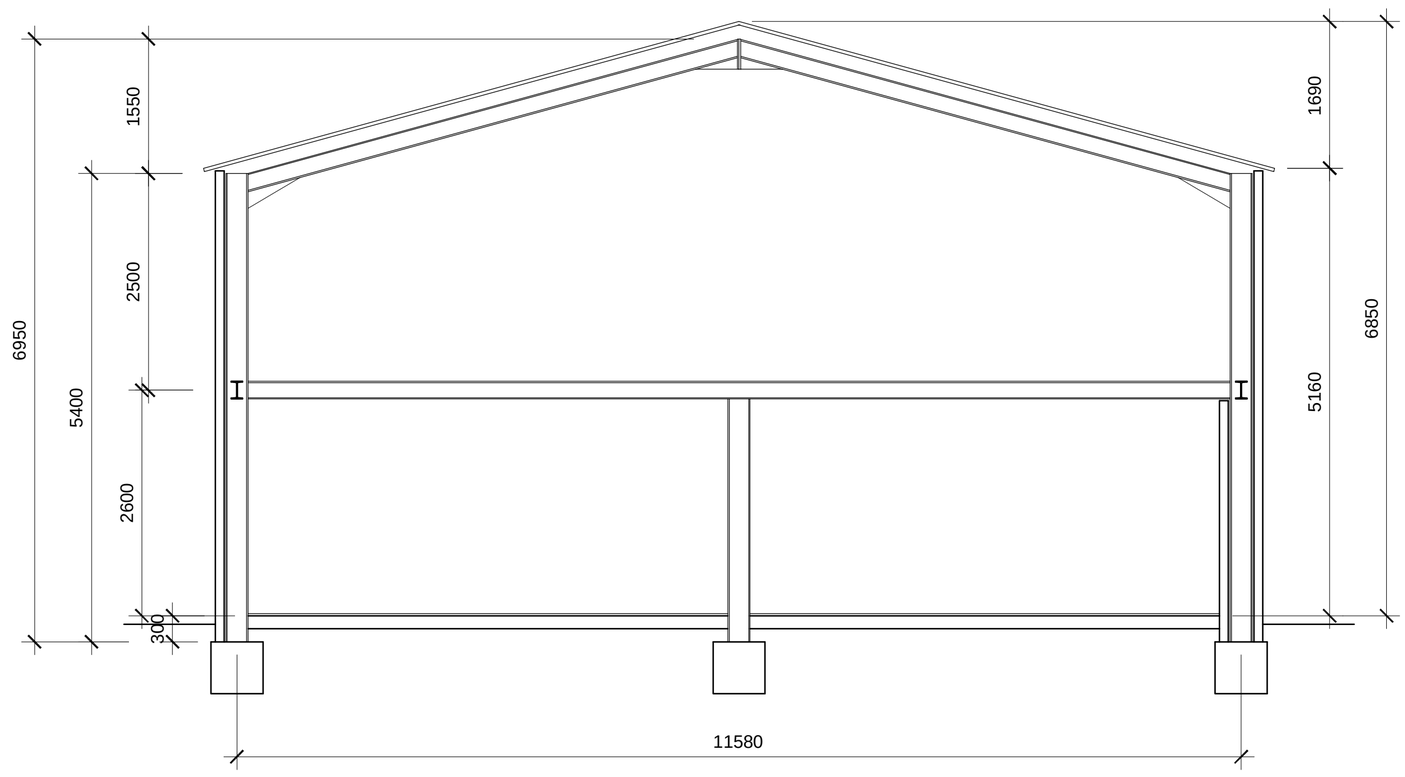

cross section

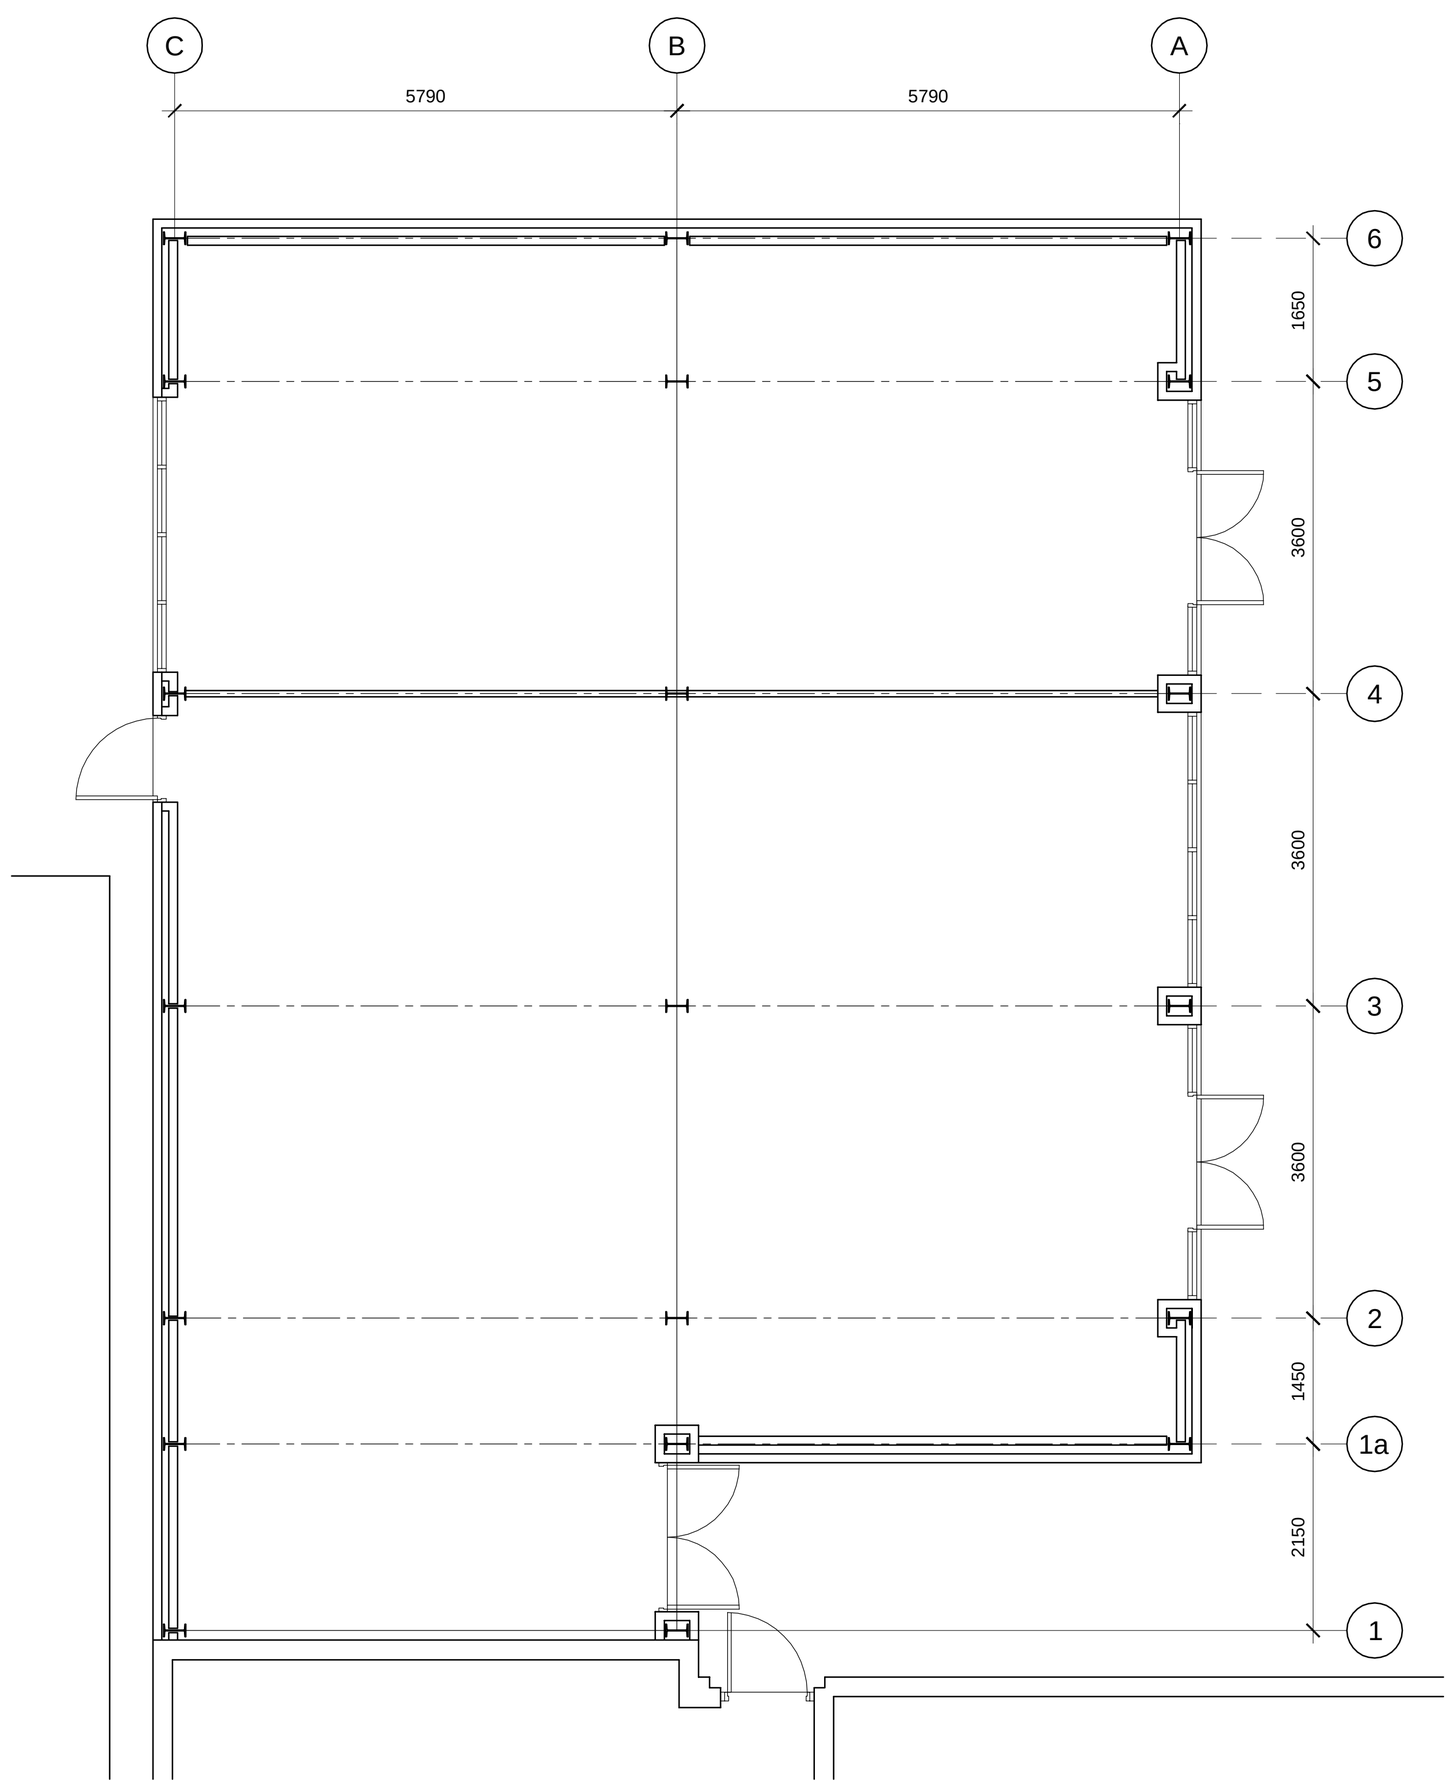

plan

Revisions

Client
CONCORDIA PROPERTY DEVELOPMENTS LTD
16 Browning Street Stafford ST16 3AX

Site
BARN 8
Duston Business Village,
Dunston
Stafford

Drawing Description
PROPOSED FLOOR PLANS - BARN 4

Scale	Date of Production	Drawn By
1:50	17/11/07	
Contract Order Number	Drawing Number	Revision
B08-01	1	

PDF created with pdfFactory Pro trial version www.pdffactory.com